HEART RHYTHM 2011
MAY 4 - 7, 2011
MOSCONE CENTER SOUTH HALL A - C
SAN FRANCISCO, CA

**FLOOR PLAN SUBJECT TO CHANGE

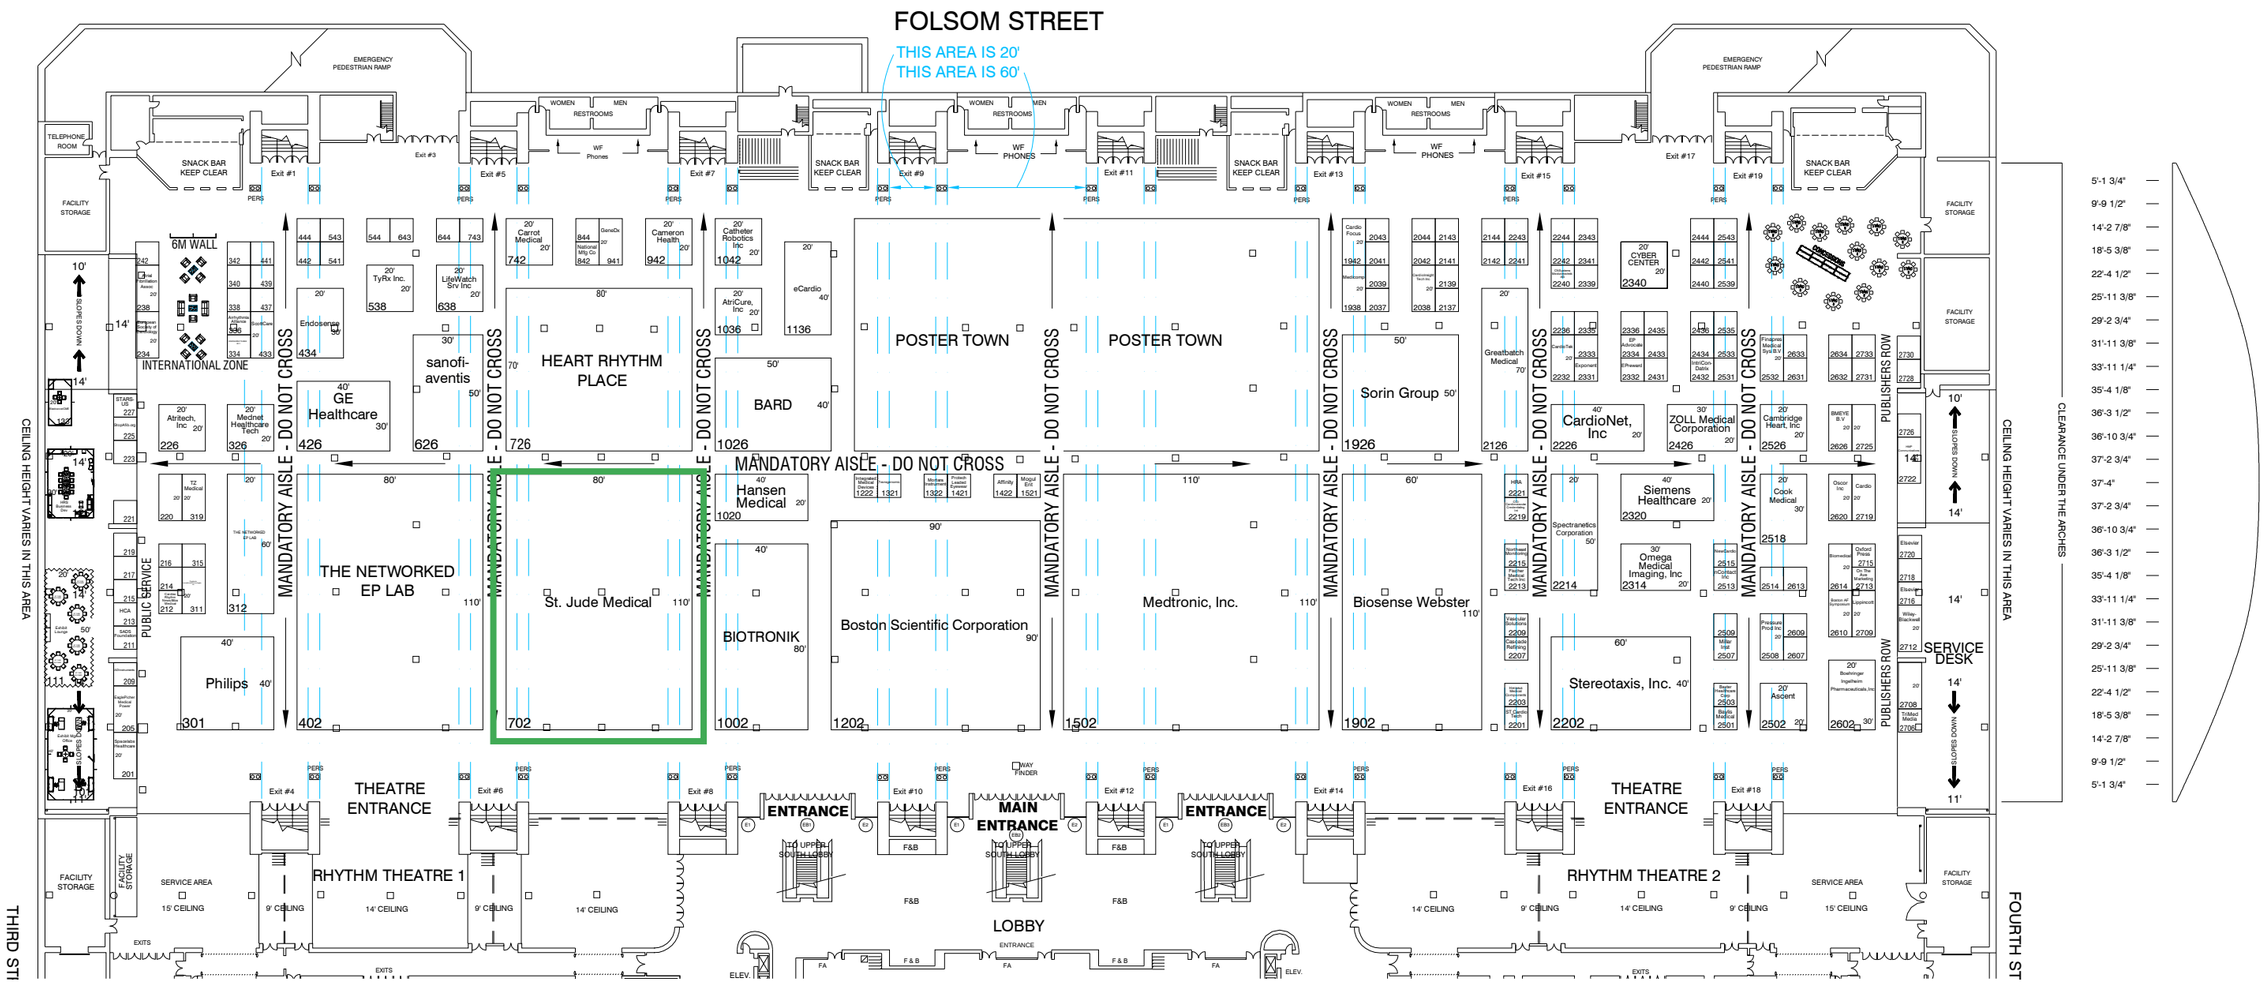

REVISION DATE:
2/2/2011 AP

BOOTH COUNT

Inventory as of 02/02/2011

Dimension	Size	Qty	SqFt
10'x10'	100	114	11,400
10'x20'	200	25	5,000
20'x20'	400	10	4,000
20'x30'	600	5	3,000
20'x40'	800	4	3,200
20'x50'	1,000	1	1,000
20'x60'	1,200	1	1,200
30'x40'	1,200	1	1,200
20'x70'	1,400	1	1,400
30'x50'	1,500	1	1,500
40'x40'	1,600	1	1,600
40'x50'	2,000	1	2,000
40'x60'	2,400	1	2,400
50'x50'	2,500	1	2,500
40'x80'	3,200	1	3,200
60'x110'	6,600	1	6,600
90'x90'	8,100	1	8,100
80'x110'	8,800	2	17,600
110'x110'	12,100	1	12,100
	Totals:	173	89,000

BLDG. LEGEND:

PORTS:

- ELECTRICAL, WATER, DRAIN & AIR
- ELECTRICAL (ONLY)
- ELECTRICAL & DRAIN
- ELECTRICAL, WATER & AIR (NO DRAIN)
- ELECT., WATER, DRAIN & AIR (2 PORTS)
- AIR WALL, FOLDED
- AIR WALL, EXPANDED
- ROLL UP METAL DOOR/FIRE DOOR

CEILING HEIGHTS:

ROOMS 100, 101, 105 & 106: 16 FEET
ROOMS 102 AND 103: 24 FEET
ROOMS 104: 23 FEET
CEILING HEIGHT VARIES AT THE ENDS OF HALLS A AND C

FREEMAN

DRAWING STARTED:
2/2/2011 AP

FILE PATH:
J:\2011\Shows\H\HRS_2011_Plans\HRS 2011_02.02.2011_recover.dwg

DRAWING NAME:
HRS 2011_02.02.2011_RECOVER

HALL NAME:
Moscone Center

JOB NUMBER:
5910

ACCT. EXEC.:
Hugo Gonzalez

NOT TO SCALE

DISCLAIMER

EVERY EFFORT HAS BEEN MADE TO ENSURE THE ACCURACY OF ALL INFORMATION CONTAINED ON THIS FLOORPLAN. HOWEVER NO WARRANTIES, EITHER EXPRESSED OR IMPLIED ARE MADE WITH RESPECT TO THIS FLOORPLAN. IF THE LOCATION OF BUILDING COLUMNS, UTILITIES OR OTHER ARCHITECTURAL COMPONENTS OF THE FACILITY IS A CONSIDERATION IN THE CONSTRUCTION OR USAGE OF AN EXHIBIT, IT IS THE SOLE RESPONSIBILITY OF THE EXHIBITOR TO PHYSICALLY INSPECT THE FACILITY TO VERIFY ALL DIMENSIONS AND LOCATIONS.

© COPYRIGHT 2007, FREEMAN CO. ALL RIGHTS RESERVED.